25 Series Thumbpiece Trim

512TP, 512TP-BE, and 512TP-NL Trim, Metal Door, LHR Shown, RHR Opposite

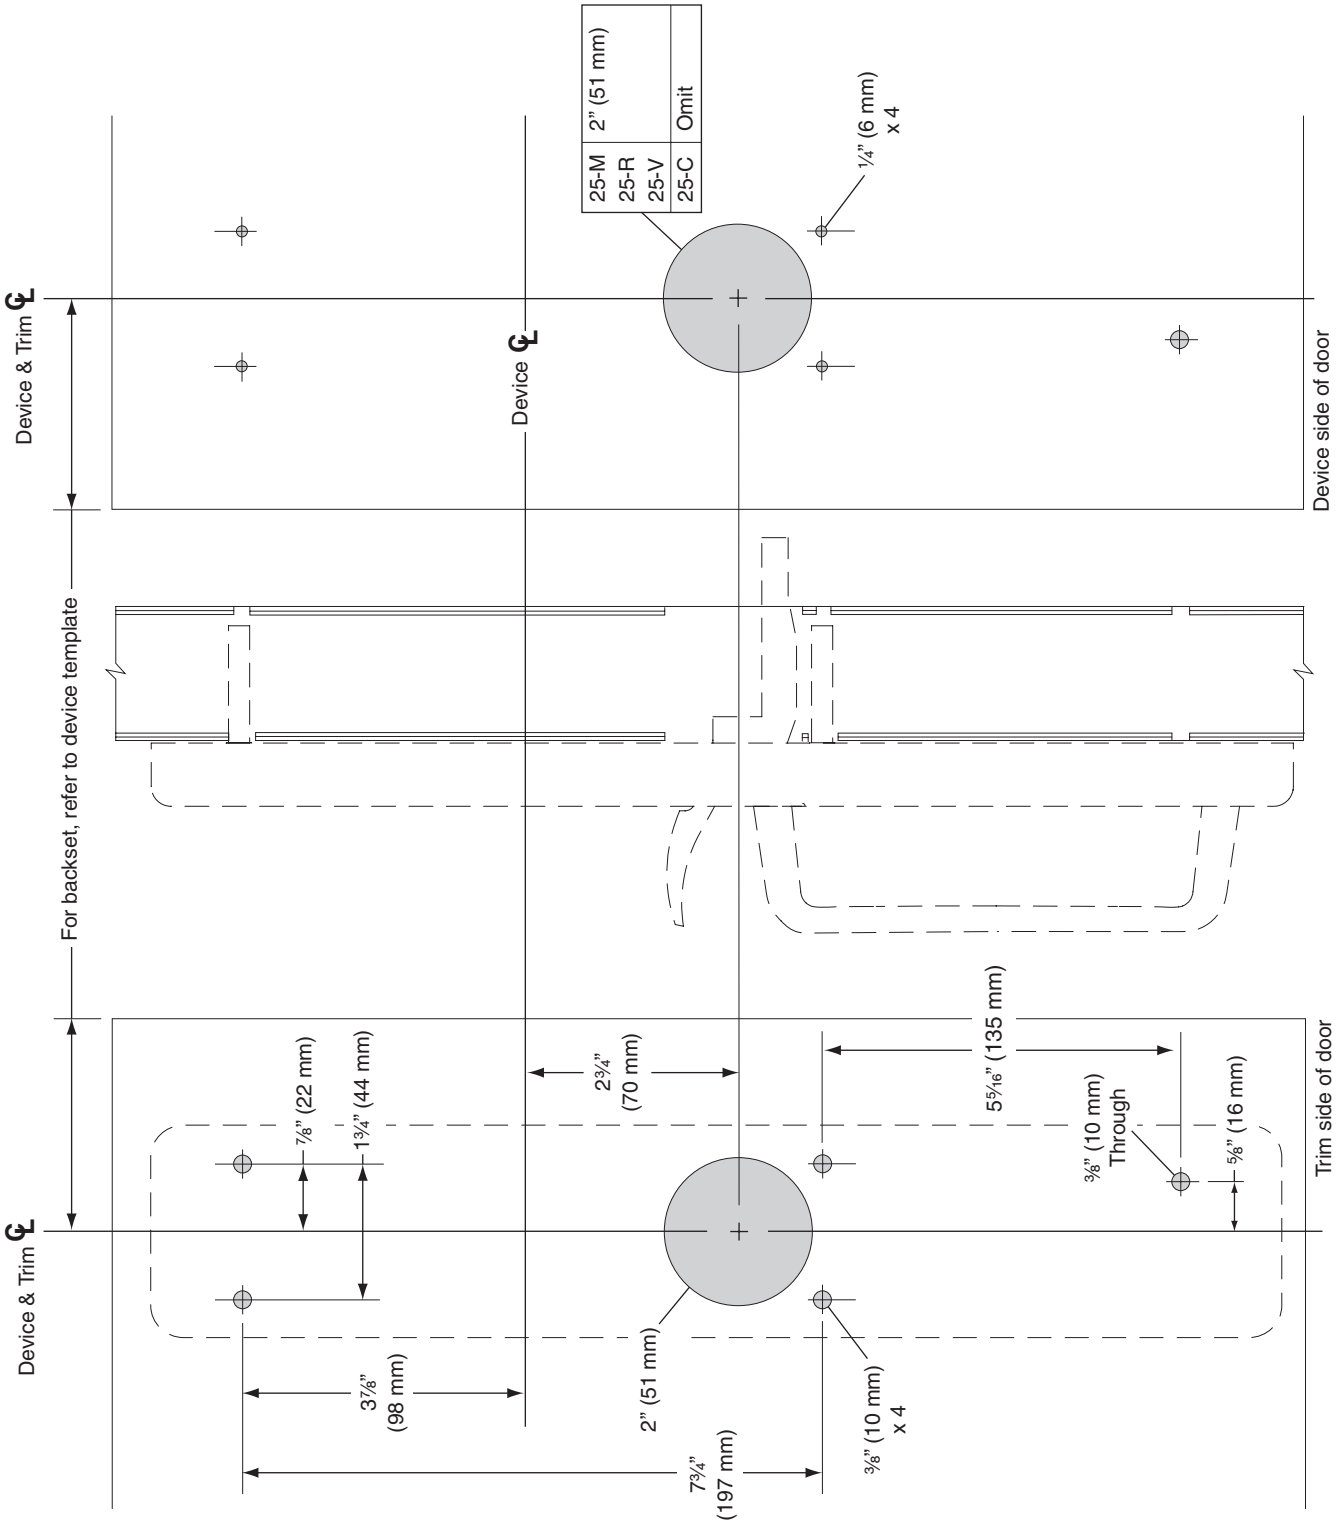

• For height from finished floor, refer to device template.

TEMPLATE

T-2202-a