(F)19 Control Trim

910TP, 911K, 912L, Wood Door, LHR Shown, RHR Opposite

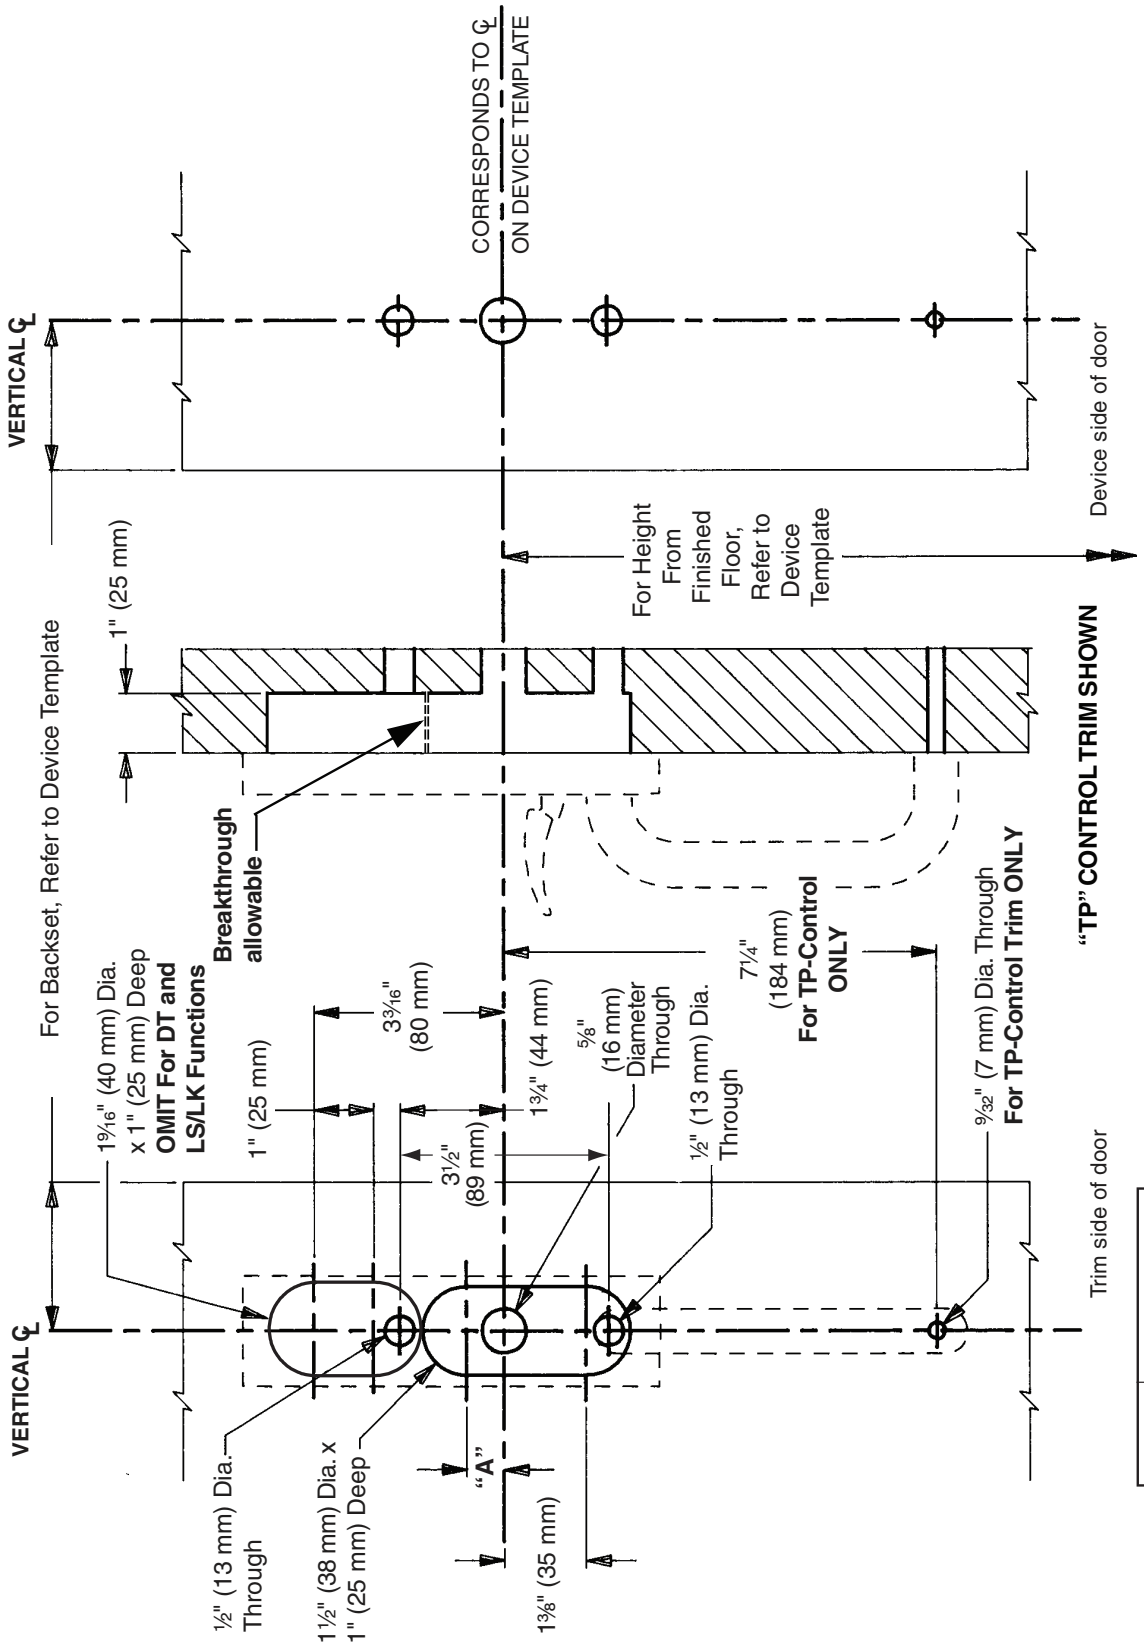

Trim	Dimension "A"
K & TP	5/8"
L	7/8"

TEMPLATE

W-2127-a